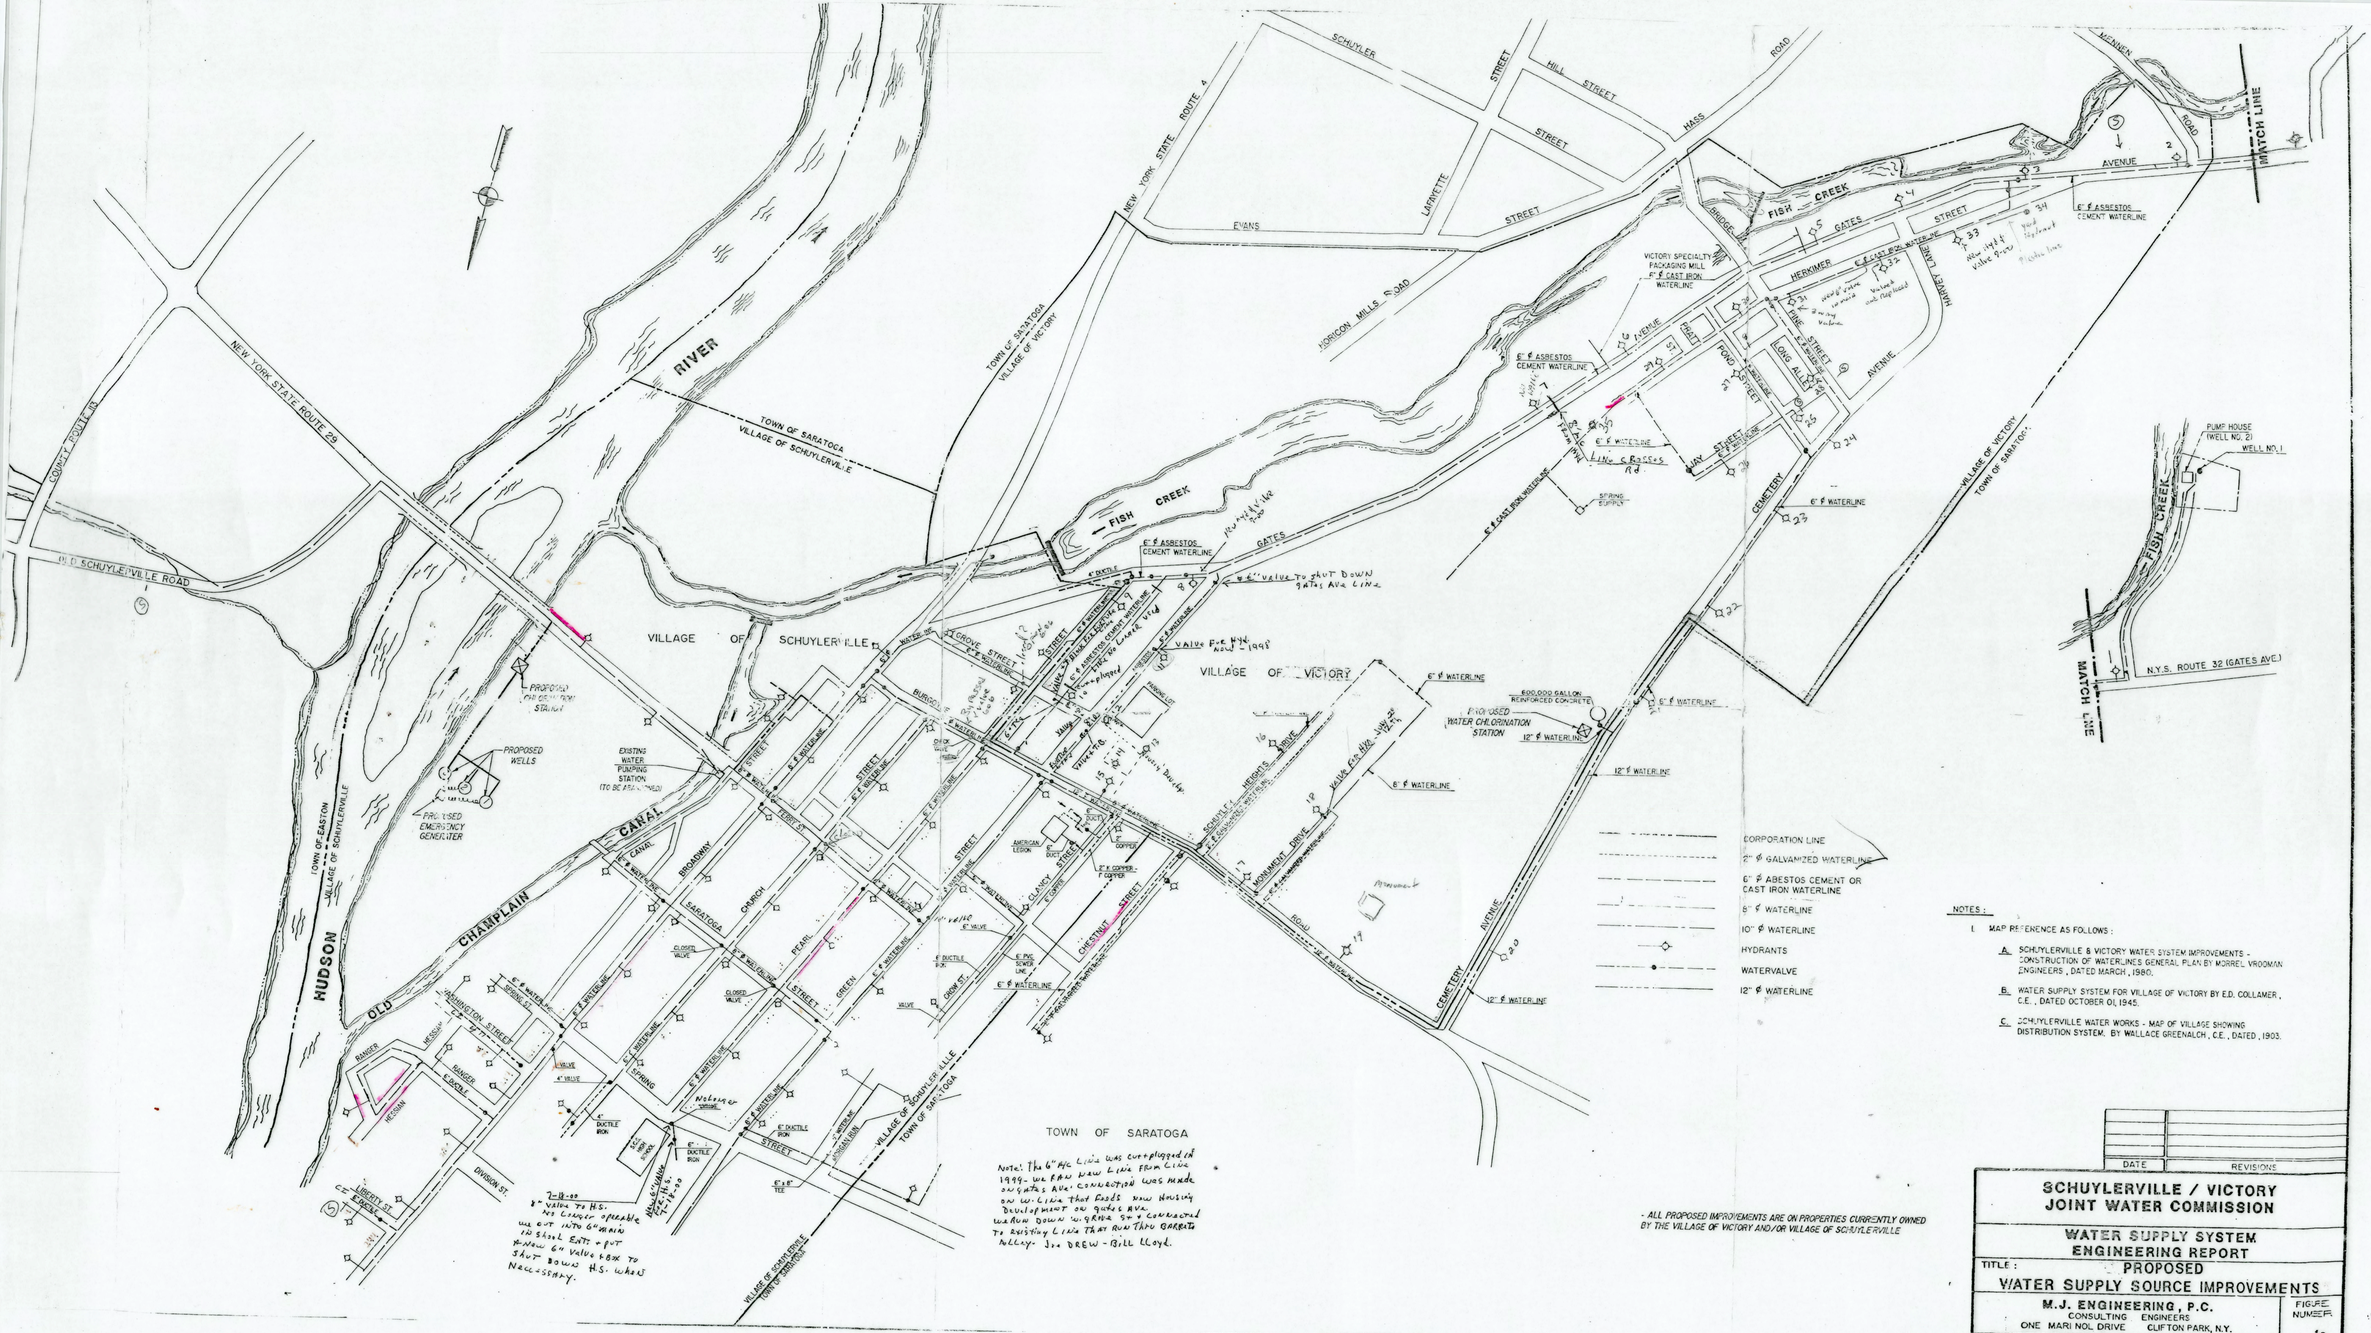
NEW YORK STATE ROUTE 29
COUNTY ROUTE 70
SCHUYLERVILLE ROAD
RIVER
HUDSON
TOWN OF SARATOGA
VILLAGE OF SCHUYLERVILLE
TOWN OF EASTON
VILLAGE OF SCHUYLERVILLE
VILLAGE OF VICTORY
TOWN OF SARATOGA
NEW YORK STATE ROUTE 4
SCHUYLER STREET
HILL STREET
STREET
LAFAYETTE STREET
EVANS STREET
HOGSON MILLS ROAD
MASS ROAD
MECHEN AVENUE
MATCH LINE
FISH CREEK
GATES AVENUE
HERKIMER STREET
HARVEY LANE
VICTORY SPECIALTY PACKAGING MILL
6" ϕ CAST IRON WATERLINE
6" ϕ ASBESTOS CEMENT WATERLINE
6" ϕ WATERLINE
PUMP HOUSE (WELL NO. 2)
WELL NO. 1
N.Y.S. ROUTE 32 (GATES AVE.)
VILLAGE OF SCHUYLERVILLE
PROPOSED OUTLET TOWN STRUCT
PROPOSED WELLS
PROPOSED EMERGENCY GENERATOR
EXISTING WATER PUMPING STATION (TO BE ABANDONED)
CANAL
BROADWAY
CHURCH
SARATOGA
PEARL
GREEN
CLANCY
CHESTNUT
WASHINGTON STREET
RANGER
CEDAR
LIBERTY ST.
DIVISION ST.
BURGOYNE
FERRY ST.
GROVE STREET
MOVEMENT DRIVE
SCHUYLER HEIGHTS
CEMETERY
AVENUE
PINE
LONG ALLEY
PEARL STREET
ELM STREET
MAY STREET
PARK ROAD
SPRING SUPPLY
600,000 GALLON REINFORCED CONCRETE
ENCLOSED WATER CHLORINATION STATION
12" ϕ WATERLINE
AMERICAN LEGION
CEMETERY
6" ϕ ASBESTOS CEMENT WATERLINE
6" ϕ CAST IRON WATERLINE
6" ϕ WATERLINE
6" ϕ DUCTILE IRON
6" ϕ PVC SEWER LINE
6" ϕ COPPER FORCE MAIN
6" ϕ SEWERLINE
6" ϕ ASBESTOS CEMENT FORCE MAIN
6" ϕ ASBESTOS CEMENT SEWERLINE
6" ϕ ASBESTOS CEMENT WATERLINE
6" ϕ CAST IRON WATERLINE
6" ϕ WATERLINE
6" ϕ DUCTILE IRON
6" ϕ WATERLINE
6" ϕ SEWERLINE
6" ϕ WATERLINE
6" ϕ WATERLINE
6" ϕ WAT